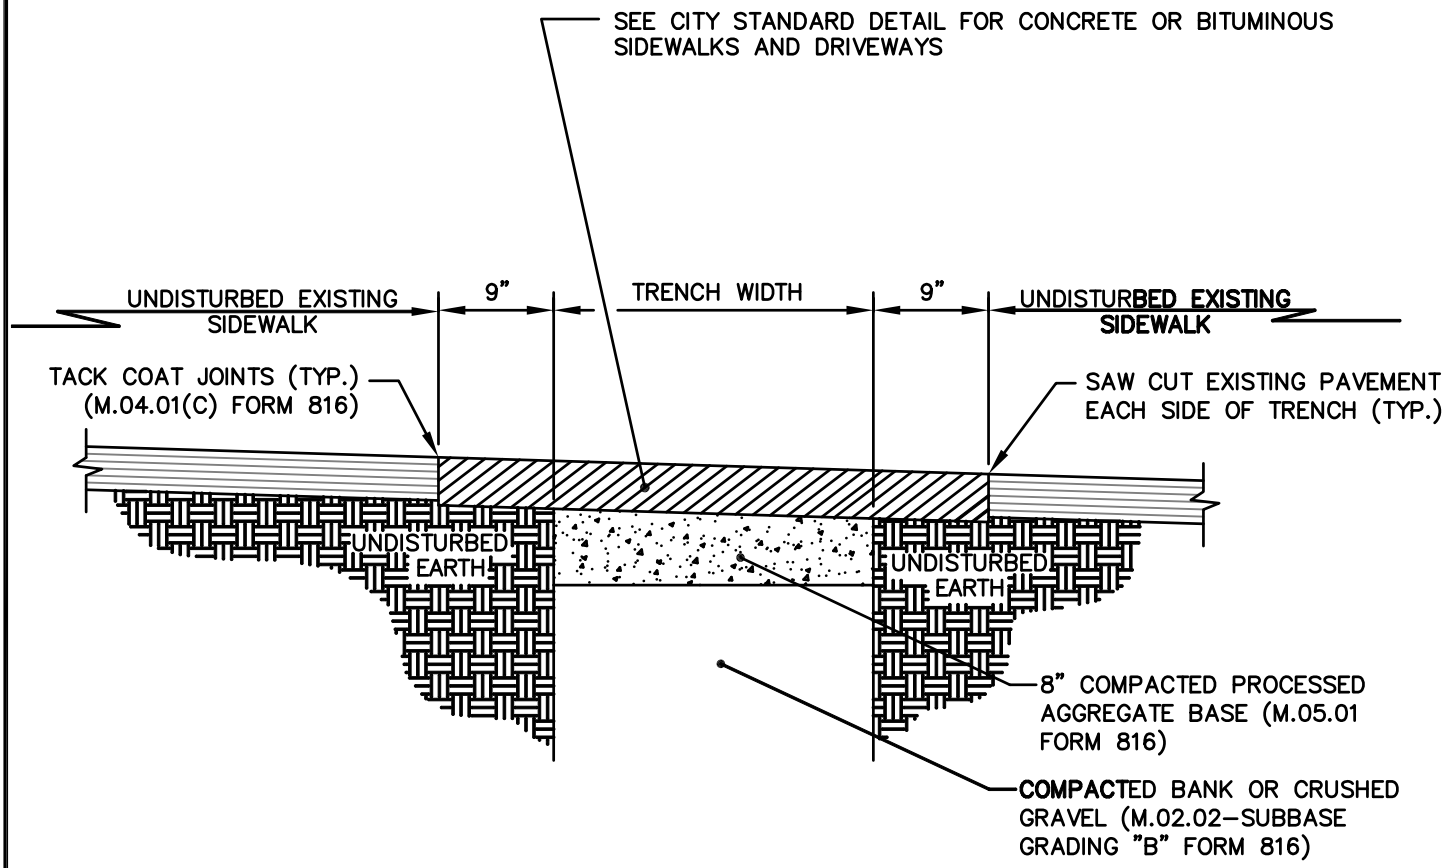

SCALE N.T.S.	CITY OF TORRINGTON Engineering Department
APPROVED	
RV. DATE JAN. 2002 AUG. 2011	SIDEWALK TRENCH REPAIR

SECTION 2.5