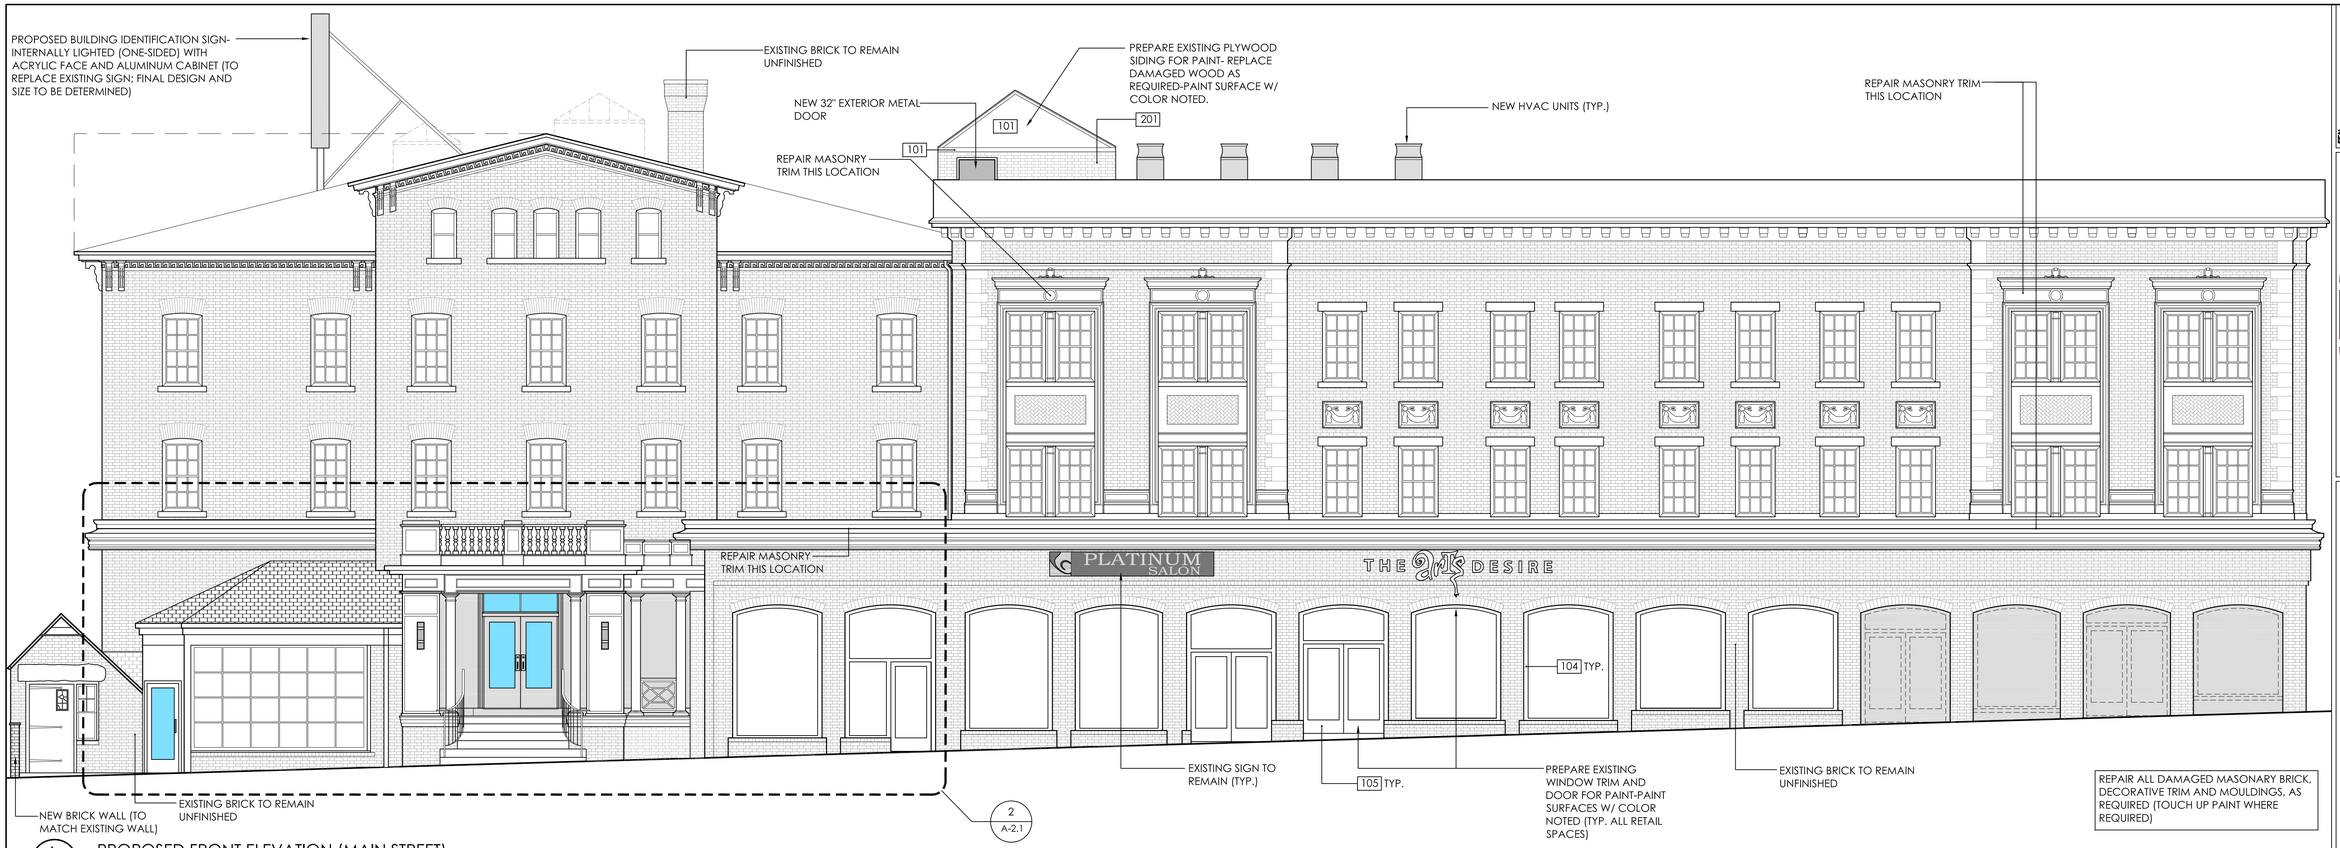

1 / A-2.1 PROPOSED FRONT ELEVATION (MAIN STREET)

SCALE: 3/16"=1'-0"

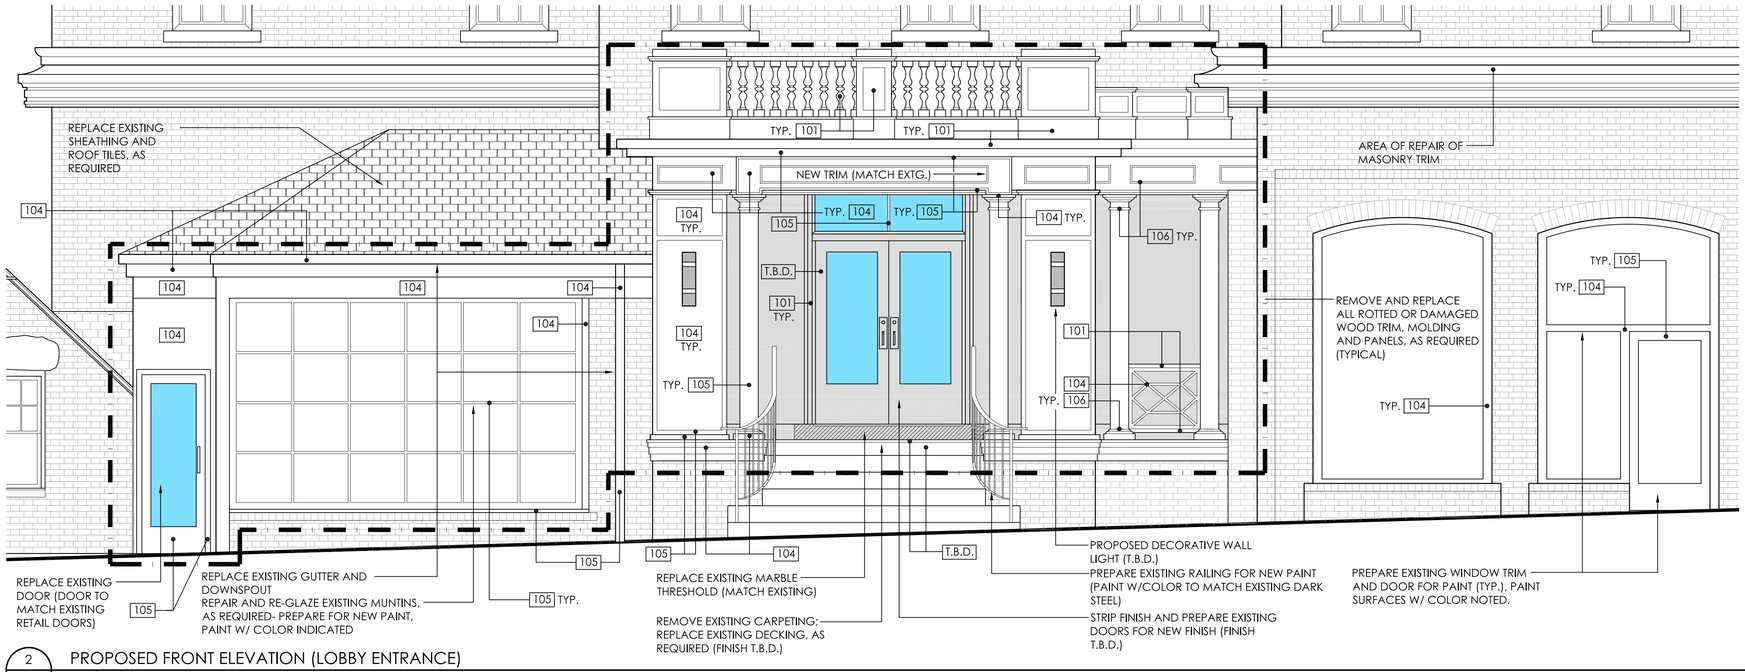

2 / A-2.1 PROPOSED FRONT ELEVATION (LOBBY ENTRANCE)

SCALE: 3/8"=1'-0"

PROPOSED EXTERIOR COLOR FINISH LEGEND:

TRIM COLOR:

101	TRIM COLOR NO. 1 (ANTIQUE WHITE)
102	TRIM COLOR NO. 2 (WHITE)
103	TRIM COLOR NO. 3 (LIGHT CREAM)
104	TRIM COLOR NO. 4 (GREEN)
105	TRIM COLOR NO. 5 (BRICK RED)
106	TRIM COLOR NO. 6 (GOLD)

FIELD COLOR:

201	FIELD COLOR NO. 1 (PALE YELLOW)
202	FIELD COLOR NO. 2 (BRICK RED)

NOTE:
COLOR NAMES LISTED ARE APPROXIMATE, FIELD VERIFY ALL COLOR FINISHES FOR EXACT MATCH. SUBMIT COLOR SAMPLES FOR APPROVAL. PROPOSED COLORS BASED ON ORIGINAL COLORS.

SEAL

Allied Engineering Assoc. Inc.
95 Main St. 3rd. Flr. East
P.O. Box 726 North Canaan, CT 06018
860-824-4400 860-824-1401 fax
aea.georges@gmail.com

REVISIONS NUMBER - DESCRIPTION - DATE - INITIAL

HAMPTON INN PROPERTY IMPROVEMENT
PROPOSED EXTERIOR ELEVATION
PREPARED FOR:
YANKEE PEDLAR INN (JAYSON HOSPITALITY LLC)
93 MAIN STREET
TORRINGTON, CT

SCALE: AS NOTED
FILE NAME: 1034-ARCH 1
DATE: 7/10/2023
ISSUED FOR: PERMITTING
PROJECT NO. 1034
DRAWING NO. A-2.1

R:\draw\1031-1040\1034\1034-ARCH 1.dwg, 8/23/2023 4:22:40 PM