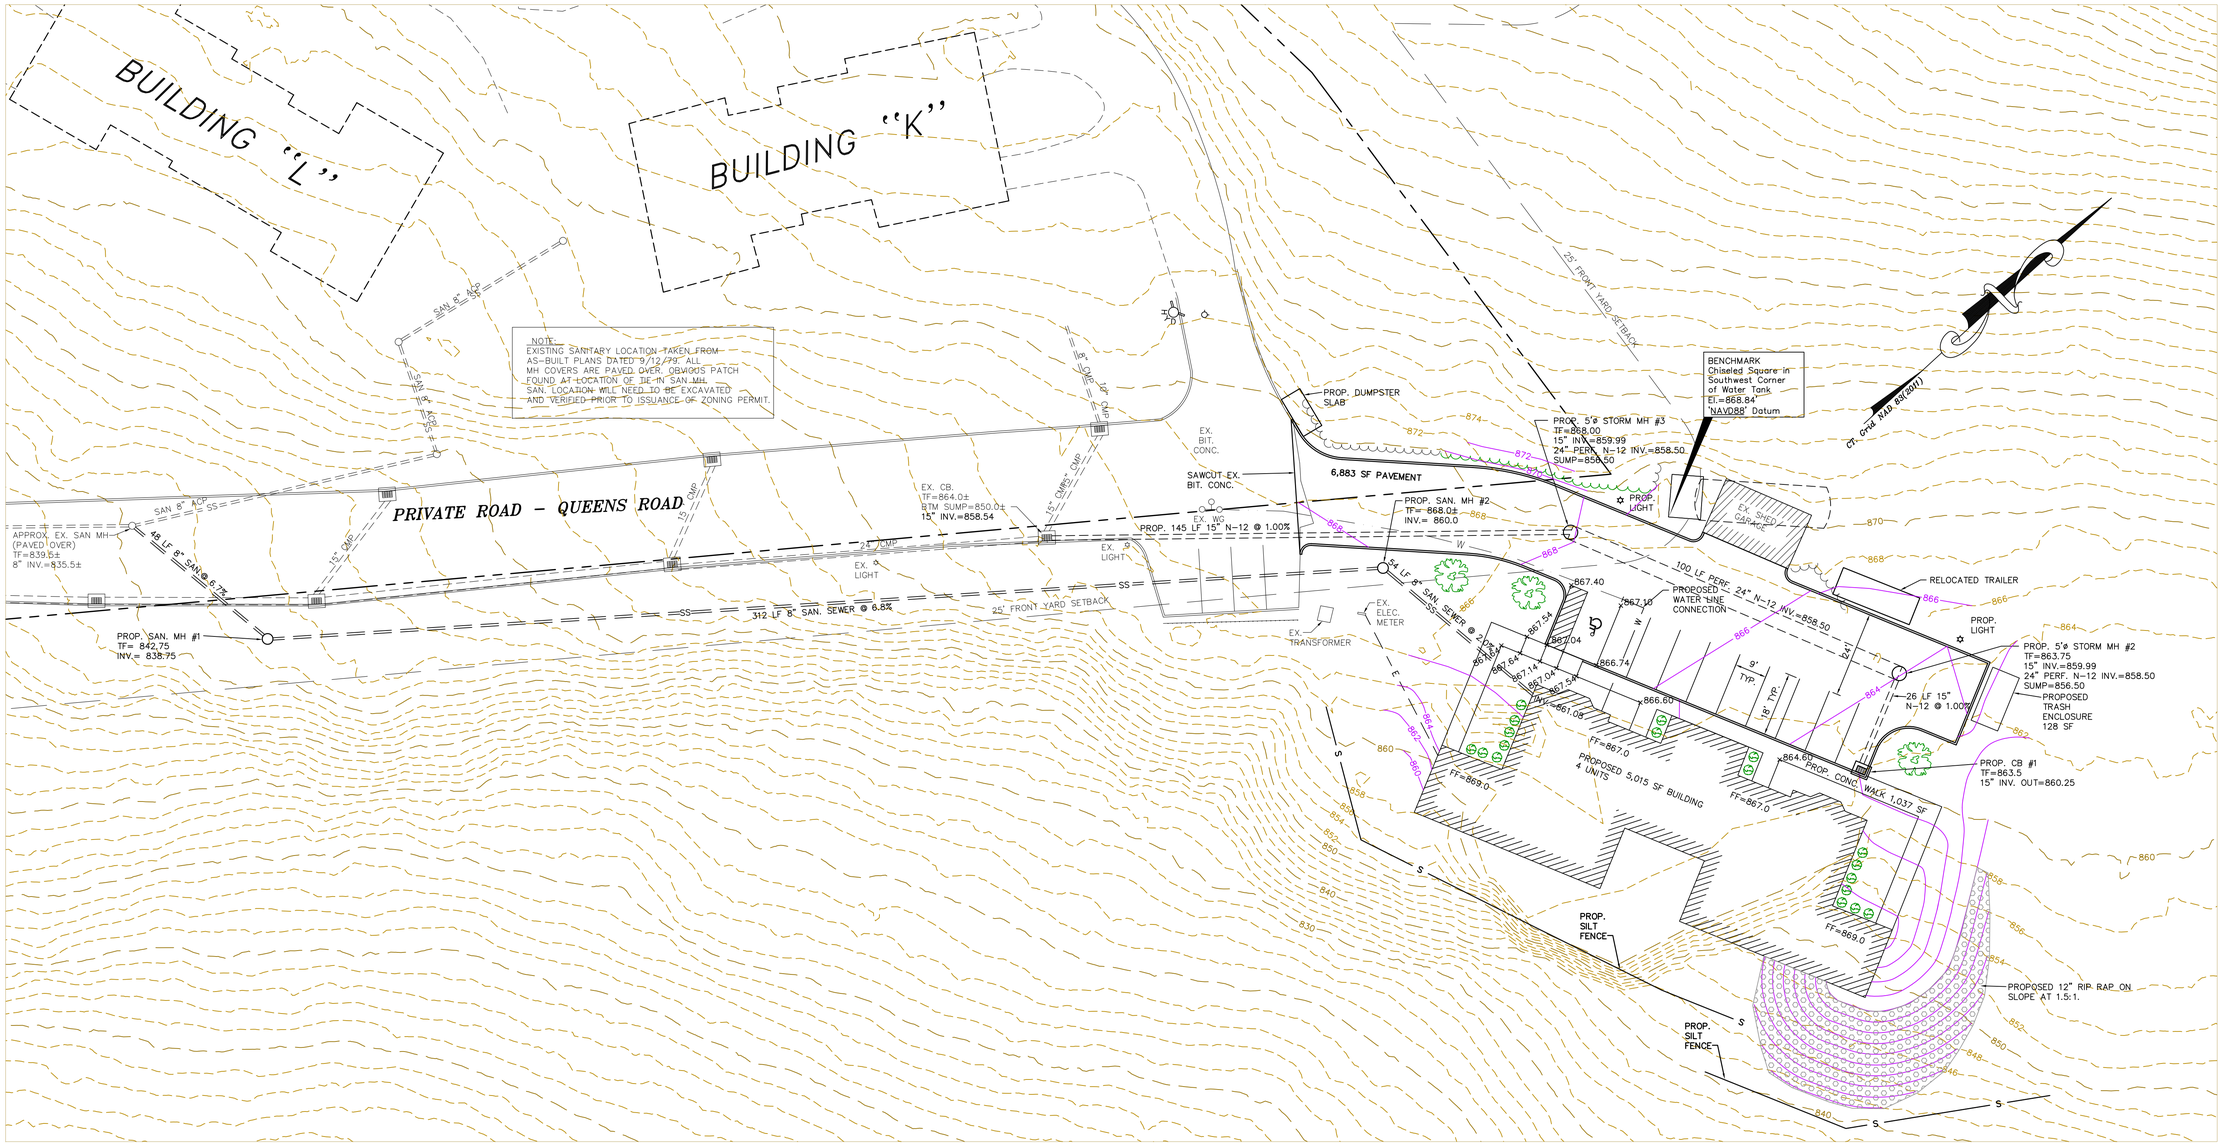

1. APPROVED BY THE PLANNING & ZONING COMMISSION:
2. FINAL APPROVAL: _____ CHAIRMAN
   DATE: _____ EXPIRATION DATE: _____
3. CONDITIONAL APPROVAL: _____ CHAIRMAN
   DATE: _____ EXPIRATION DATE: _____

SEAL

Allied Engineering Assoc. Inc.
95 Main St. 3rd. Flr. East
P.O. Box 726 North Canaan, CT 06018
860-824-1400 860-824-1401 fax
allied-engineering@sbcglobal.net

REVISING NUMBER - DESCRIPTION - DATE - INITIAL

PROPOSED SITE PLAN

PREPARED FOR
PRINCESS PROPERTIES LLC

QUEENS ROAD
TORRINGTON, CONNECTICUT

SCALE:	1"=20'
FILE NAME:	949-SITE-1
DATE:	6/02/21
ISSUED FOR:	PERMITTING
PROJECT NO.	949
DRAWING NO.	C-3

R:\Jobs\949-SITE\949-SITE-1.dwg, 5/15/2021 11:11:50 AM, 1:20