SPACES

Bldg/Flr ID	Size	SQ. FT
BUILDING # 1	30X130	3900
BUILDING # 2	15X230	3450
BUILDING # 3	25X90	2250
BUILDING # 4	35X125	4375
		13975

UNITS

TYPE	QTY	ID	SF	TTL SF	SF %	Unit %
Ext. Access	1	5X5	25	25	0.2	1
	7	5X10	50	350	2.5	7.1
	17	10X10	100	1700	12.2	17.2
	58	10X15	150	8700	62.3	58.6
	16	10X20	200	3200	22.9	16.2
	99			13975		
	99			13975		

DOORS

TYPE	Roll Doors				Swing		Addt'l	TTL
	3'	5'	8'	10'	12'	RH	LH	
Ext. Access	-	-	X	-	-	-	-	92
	X	-	-	-	-	-	-	7
								99
								99

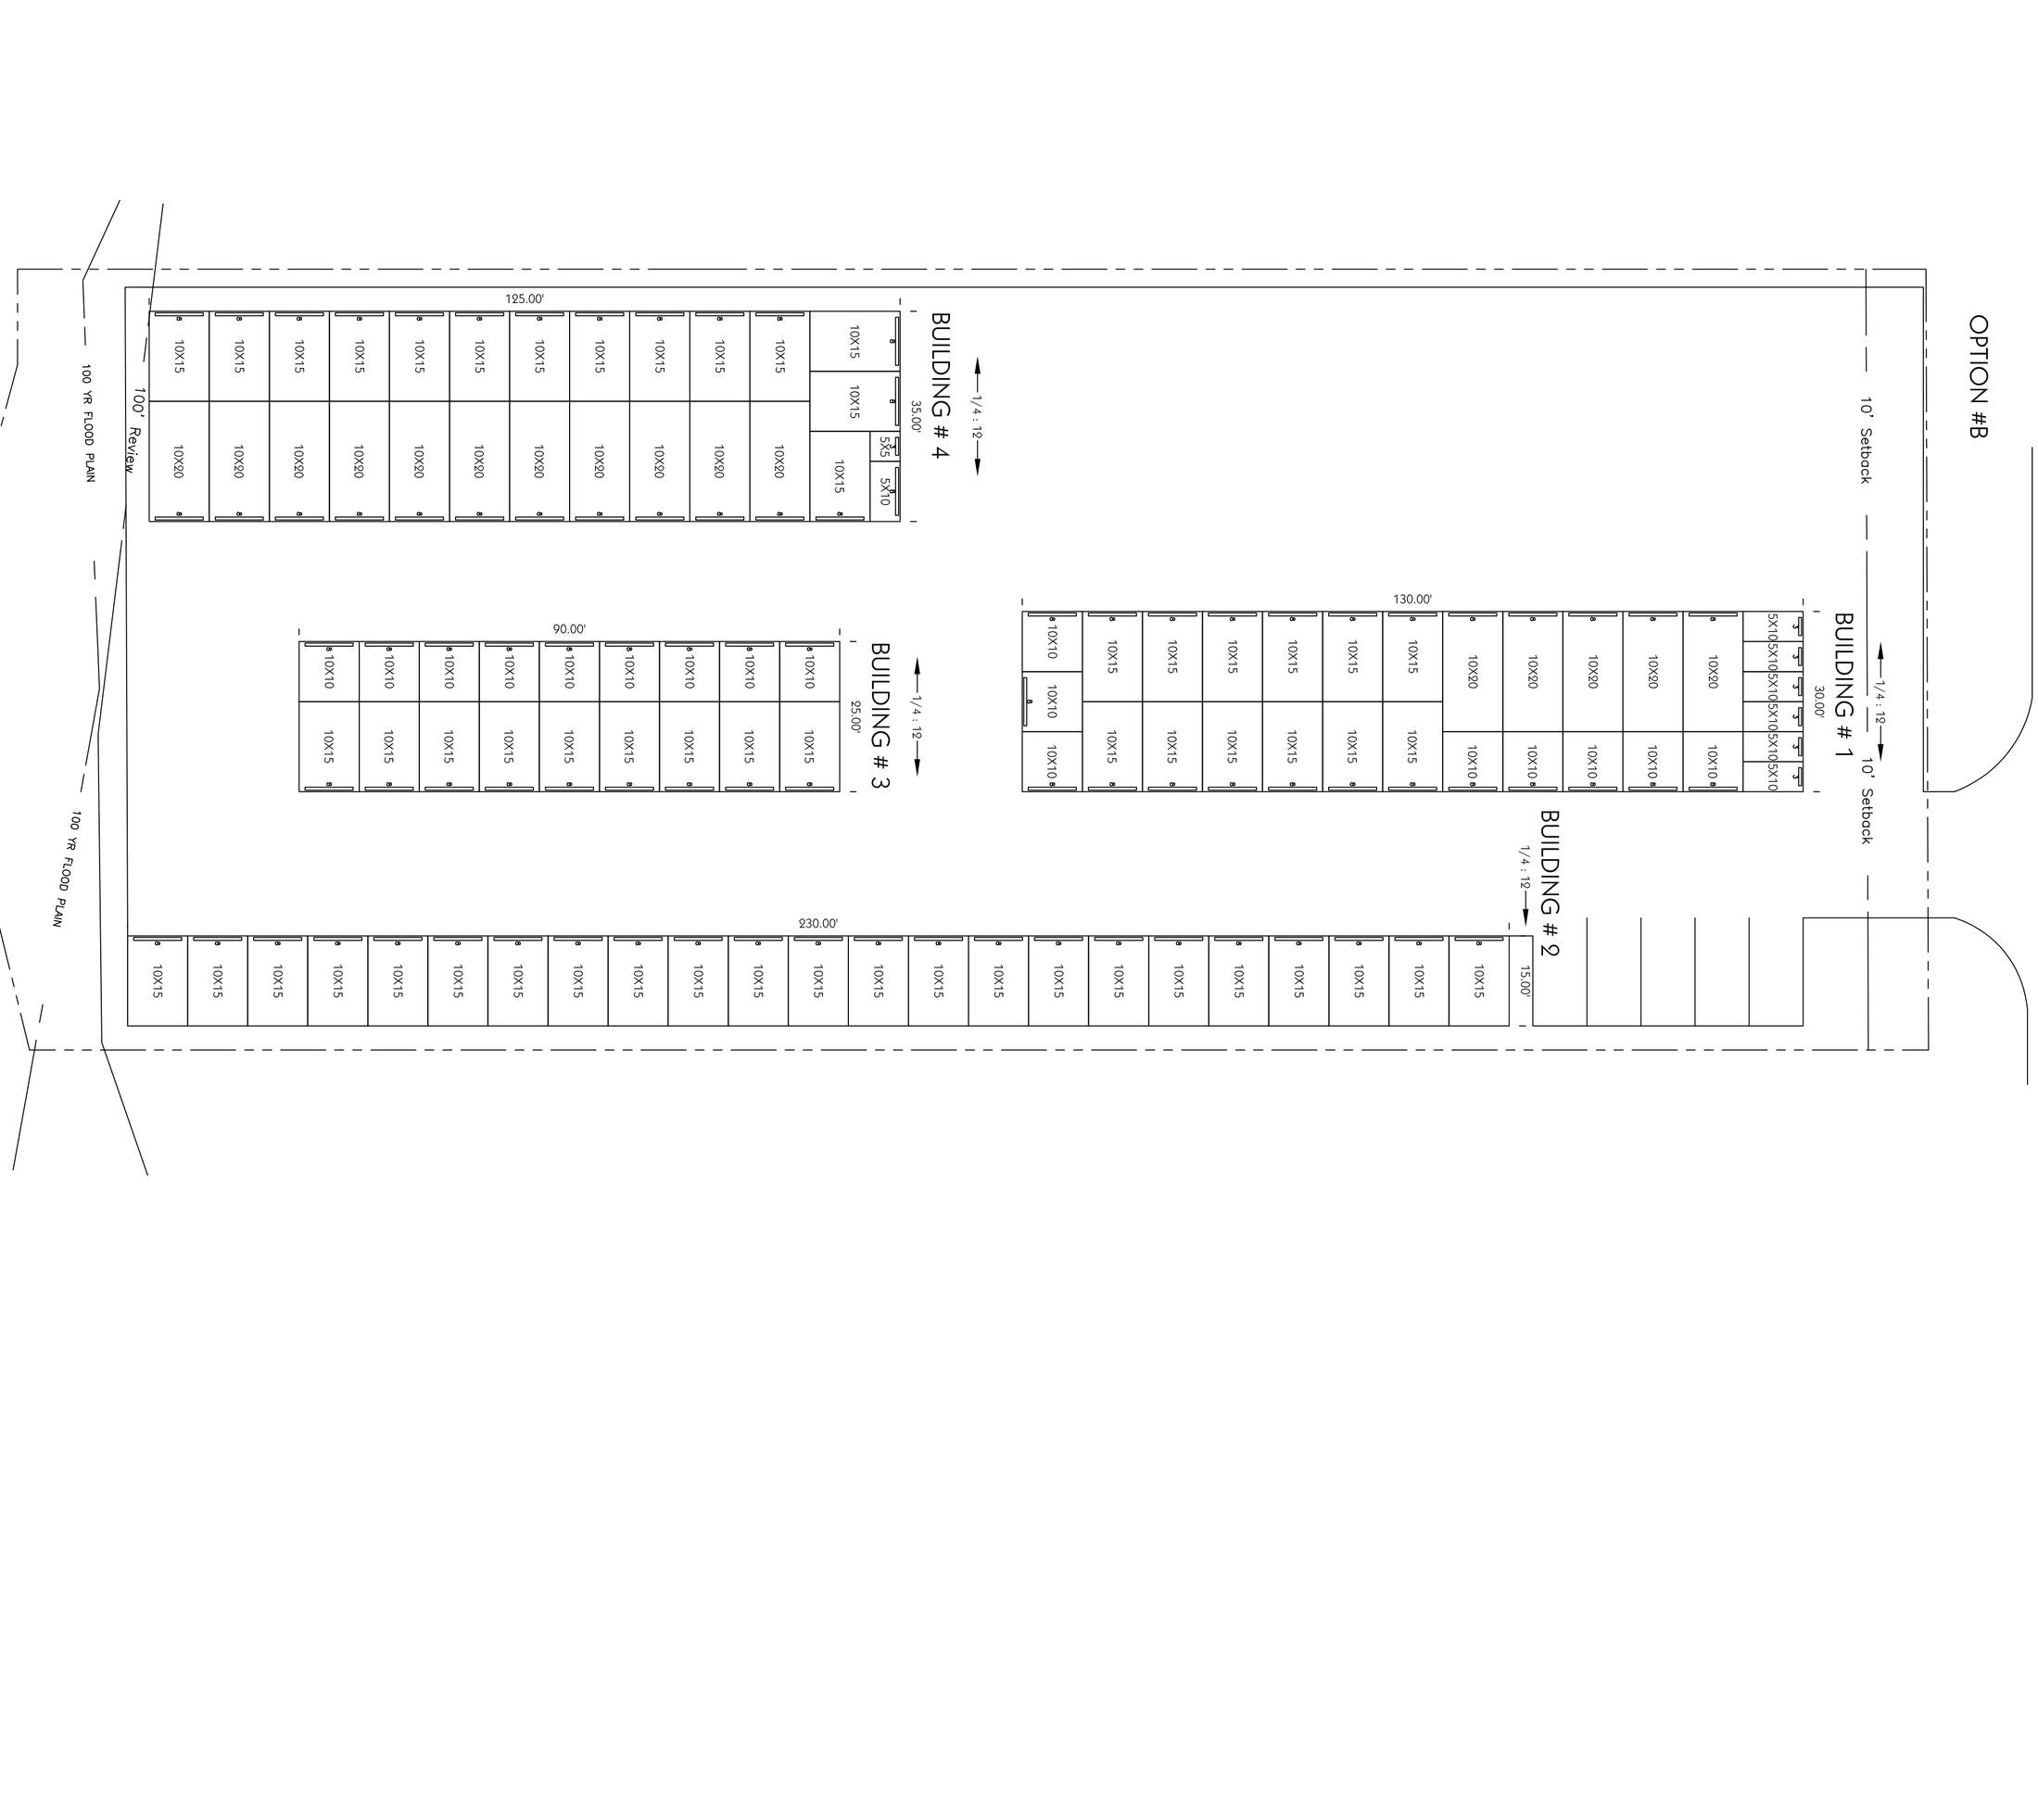

NOTE:
THIS IS A CONCEPTUAL SITE DESIGN ONLY AND IS SUBJECT TO ALL APPLICABLE LOCAL REGULATIONS, CODE PROVISIONS, ENGINEERING REQUIREMENTS AND SITE CONDITIONS. THIS WAS PREPARED WITH THE INFORMATION PROVIDED AND SHOULD BE USED ONLY AS SUCH. ANY VARIATIONS OF ACTUAL SITE CONDITIONS, PROPERTY SIZE OR ADDITIONAL REQUIREMENTS WILL AFFECT THE FINAL FINISHED PROJECT. THESE VARIATIONS WILL AFFECT THE FINAL PROJECT LOCATION AND MAY REQUIRE VARIATIONS TO THE LAYOUT. IT IS THE RESPONSIBILITY OF BETCO, INC. REVIEW THESE PLANS CAREFULLY

STORAGE^3
128 North Center Street
Adrian, MI 49221

DATE: 6/18/2022
DRAWN BY: S3
SCALE: 15/256" = 1'

BETCO
P.O. BOX 1650 STATESVILLE, NC 28687
(800) 654-7813

PROJECT NAME:
Self Storage Facility
PROJECT ADDRESS:
895 MIGEON AVENUE - TORRINGTON CT
OWNER:
SHEET TITLE:
Site Plan
D:\BATDRIVE\BETCO\[illegible]\06.18.22 HT TORRINGTON CT\06.18.22 HT TORRINGTON CT.DWG

DRAWING NUMBER:
(1)