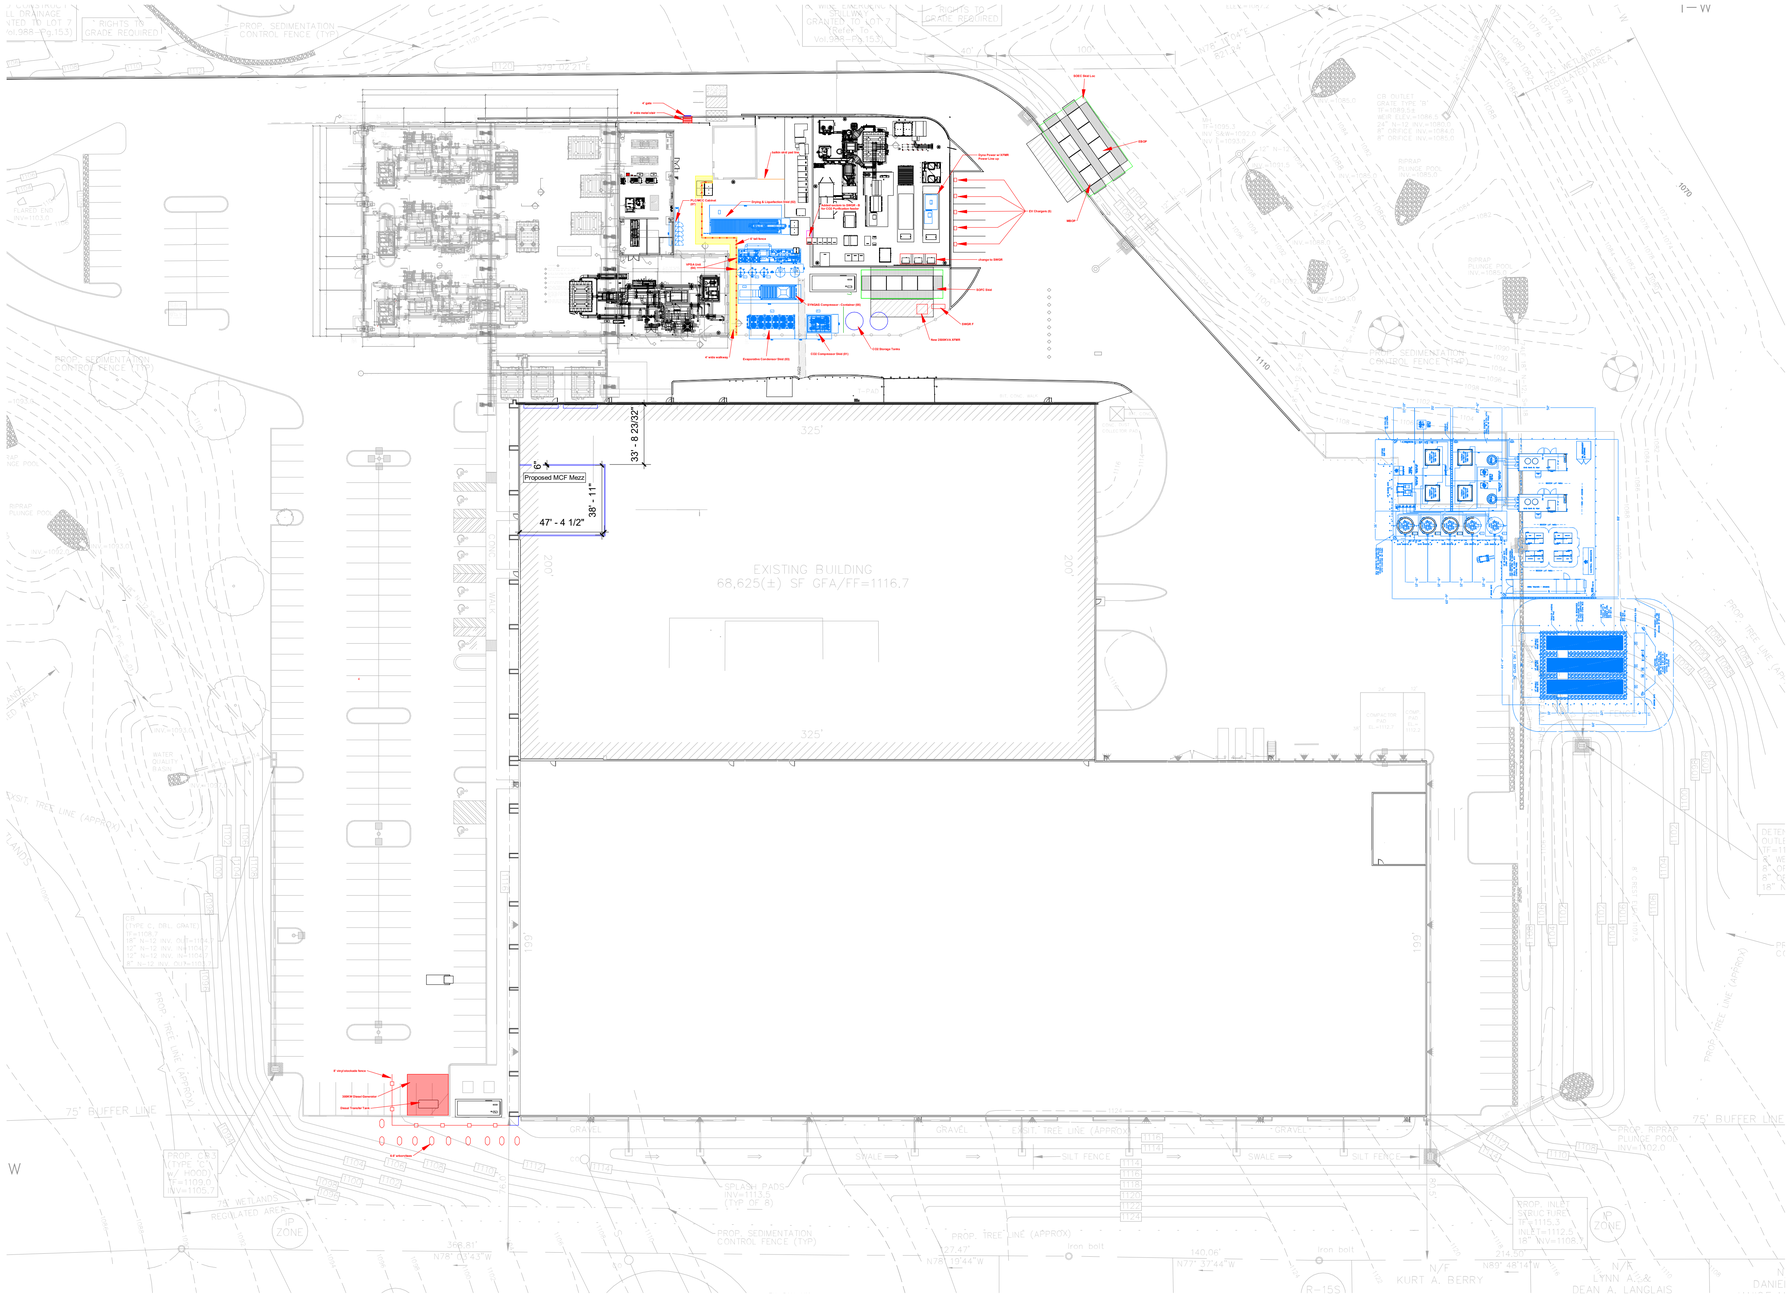

1 Level - 1 (Overall Site Plan)
1" = 40'-0"

PROJECT DESIGNER

ELM
POWERING PRODUCTIVITY
68 UNION STREET
WESTFIELD, MA
01085
P: (413) 568-0905
F: (413) 562-0407
50 D'ANGELO DRIVE
BUILDING ONE, SUITE #4
MARLBOROUGH, MA 01752
P: (508) 480-9300
www.elmelec.com

PROJECT DEVELOPER

CONSULTING ENGINEER

PROFESSIONAL SEAL

DRAWING ORIENTATION

NOTES/COMMENTS

No.	Description	Date

FCE MCF Facility Plant #4 Installation

539 TECHNOLOGY PARK DRIVE
TORRINGTON, CT 06970

Site Plan

PROJECT NUMBER	51526CR-22
DATE	11/21/22
DESIGNED BY	Designer
CHECKED BY	Checker
S.P. - 1	
SCALE	1" = 40'-0"

PLOT DATE: 12/14/2022 8:25:05 AM

THESE DRAWINGS ARE PROPERTY OF ELM ELECTRICAL INC. NO PORTION MAY BE EDITED, COPIED OR REPRODUCED IN WHOLE OR IN PART, BY ANY METHODS WHATSOEVER, WITHOUT WRITTEN CONSENT OF ELM ELECTRICAL INC. VIOLATIONS ARE PUNISHABLE BY CIVIL AND CRIMINAL PENALTIES UNDER FEDERAL LAW.