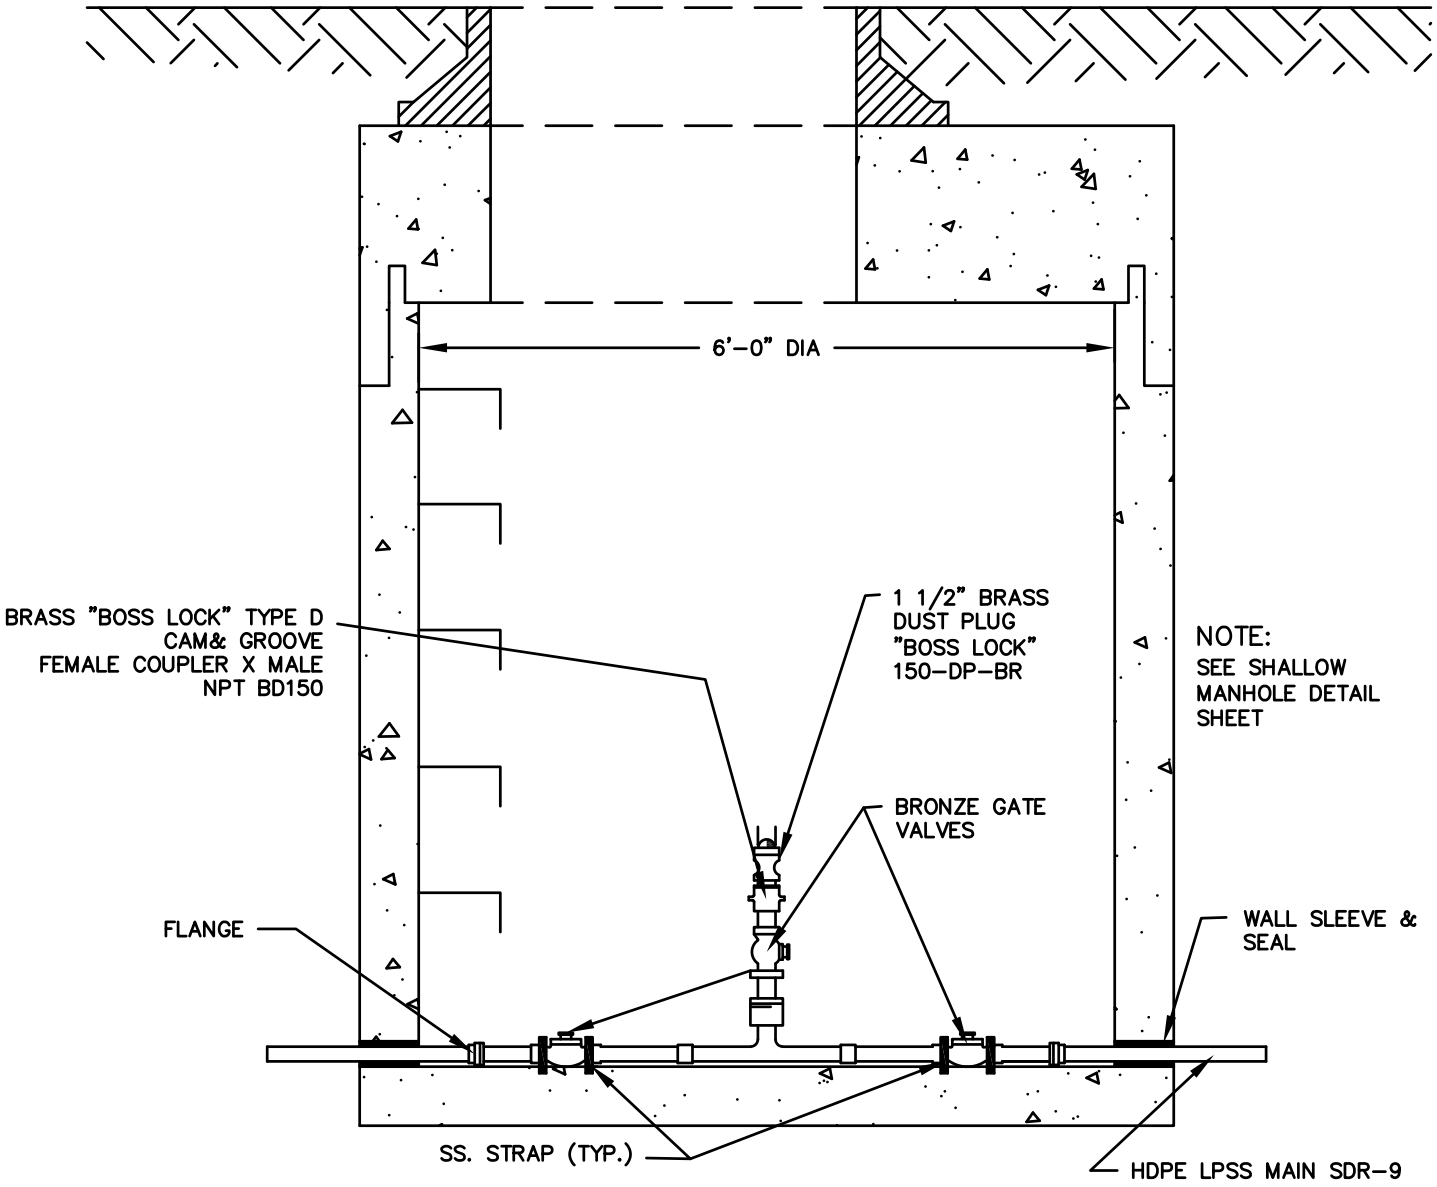

IN LINE FLUSHING, BYPASS& VALVE DETAIL

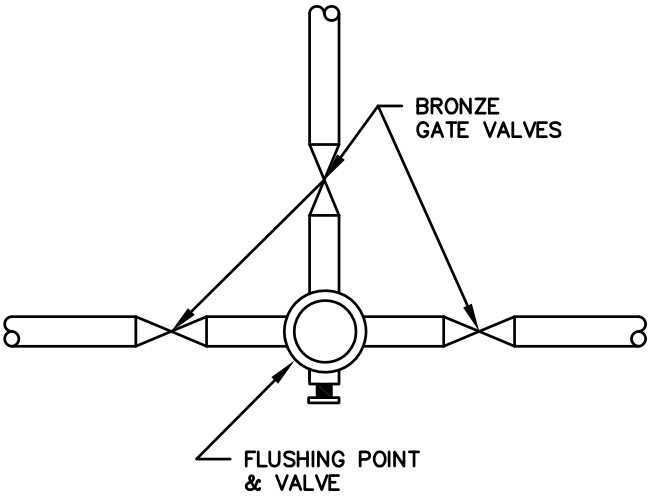

PLAN VIEW

SCALE N.T.S.	CITY OF TORRINGTON Engineering Department
APRROVED E.J.F	
RV. DATE	LOW PRESSURE SANITARY SEWER IN-LINE CLEANOUT & VALVES
JAN. 2002	
JUL. 2010	
AUG. 2011	
Dec. 2012	

SECTION 5.17