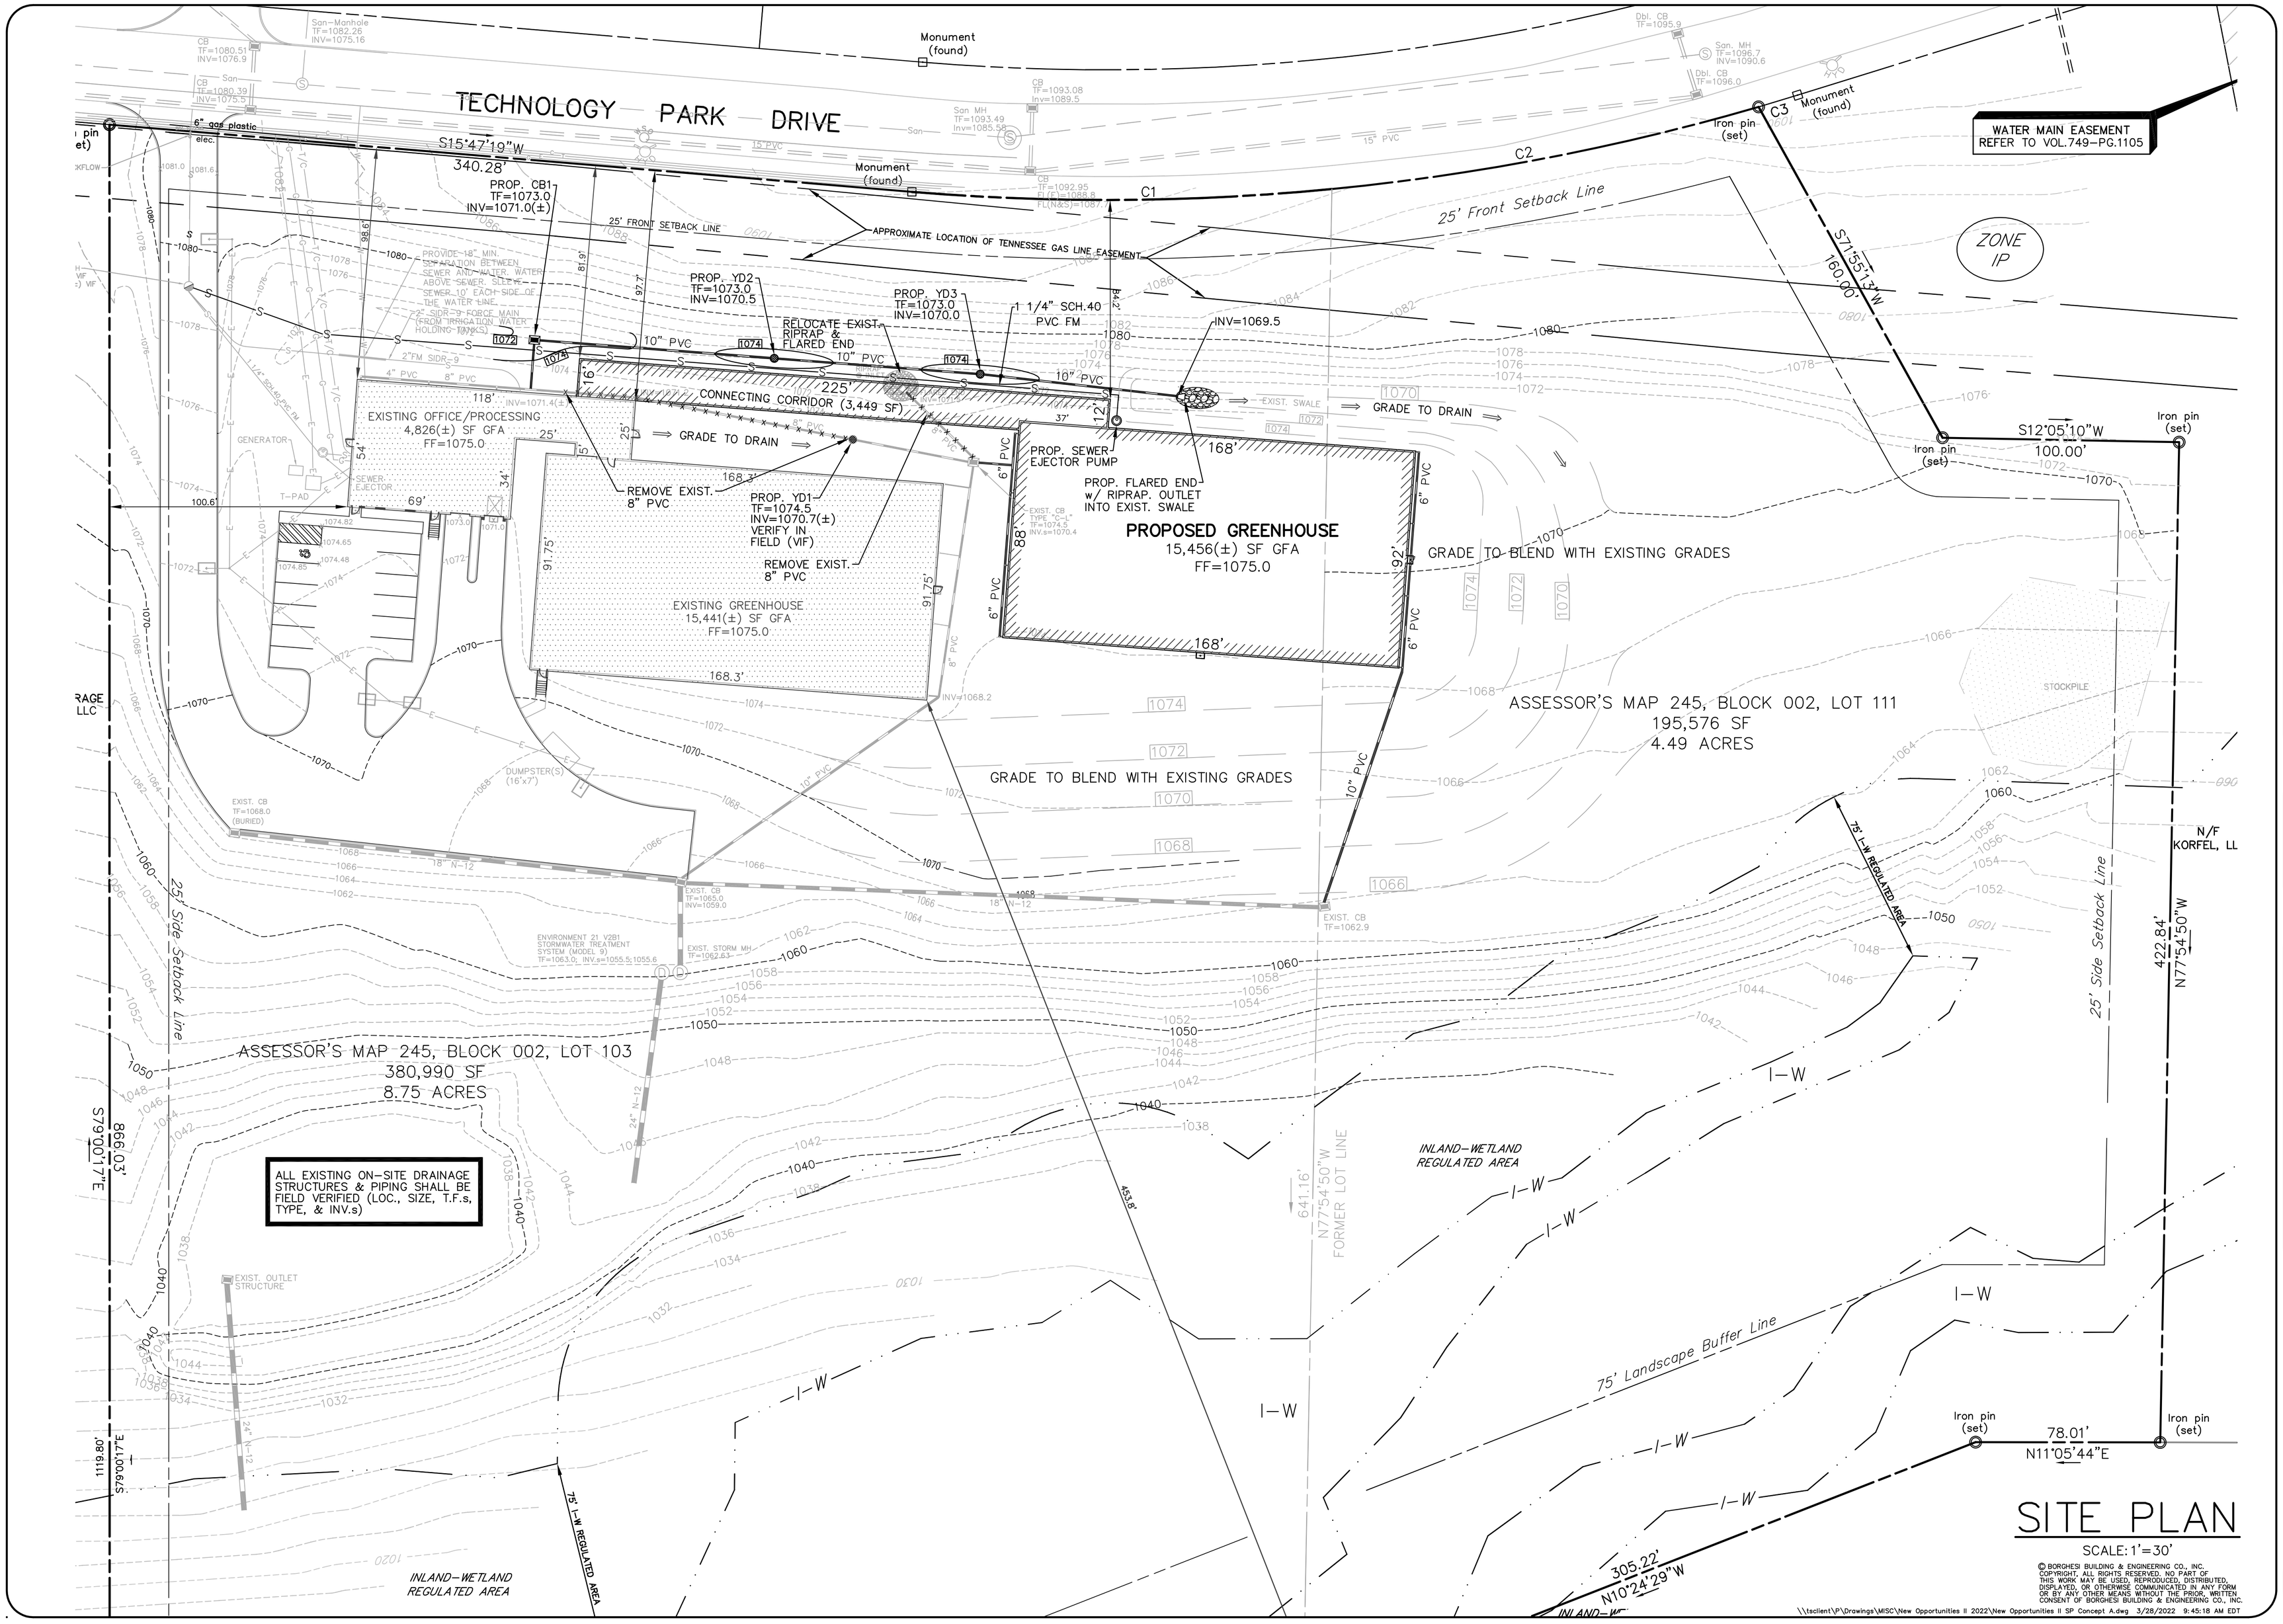

SITE PLAN

SCALE: 1'=30'

© BORGHESI BUILDING & ENGINEERING CO., INC. COPYRIGHT, ALL RIGHTS RESERVED. NO PART OF THIS WORK MAY BE USED, REPRODUCED, DISTRIBUTED, DISPLAYED, OR OTHERWISE COMMUNICATED IN ANY FORM OR BY ANY OTHER MEANS WITHOUT THE PRIOR, WRITTEN CONSENT OF BORGHESI BUILDING & ENGINEERING CO., INC.

\\tsclient\P\Drawings\MISC\New Opportunities II 2022\New Opportunities II SP Concept A.dwg 3/28/2022 9:45:18 AM EDT

Borghesi Building & Engineering Co., Inc.

SEAL

REVISIONS

PROJECT
New Opportunities II
360 TECHNOLOGY PARK DRIVE
TORRINGTON, CT 06790

DRAWN BY G.R.W.	APPROVED BY A.R.B.
DATE 03-28-22	SCALE AS NOTED

2155 EAST MAIN STREET TORRINGTON, CT 06790
860-482-7613/WEB: WWW.BORGHESIBUILDING.COM

SHEET NO.
SP2